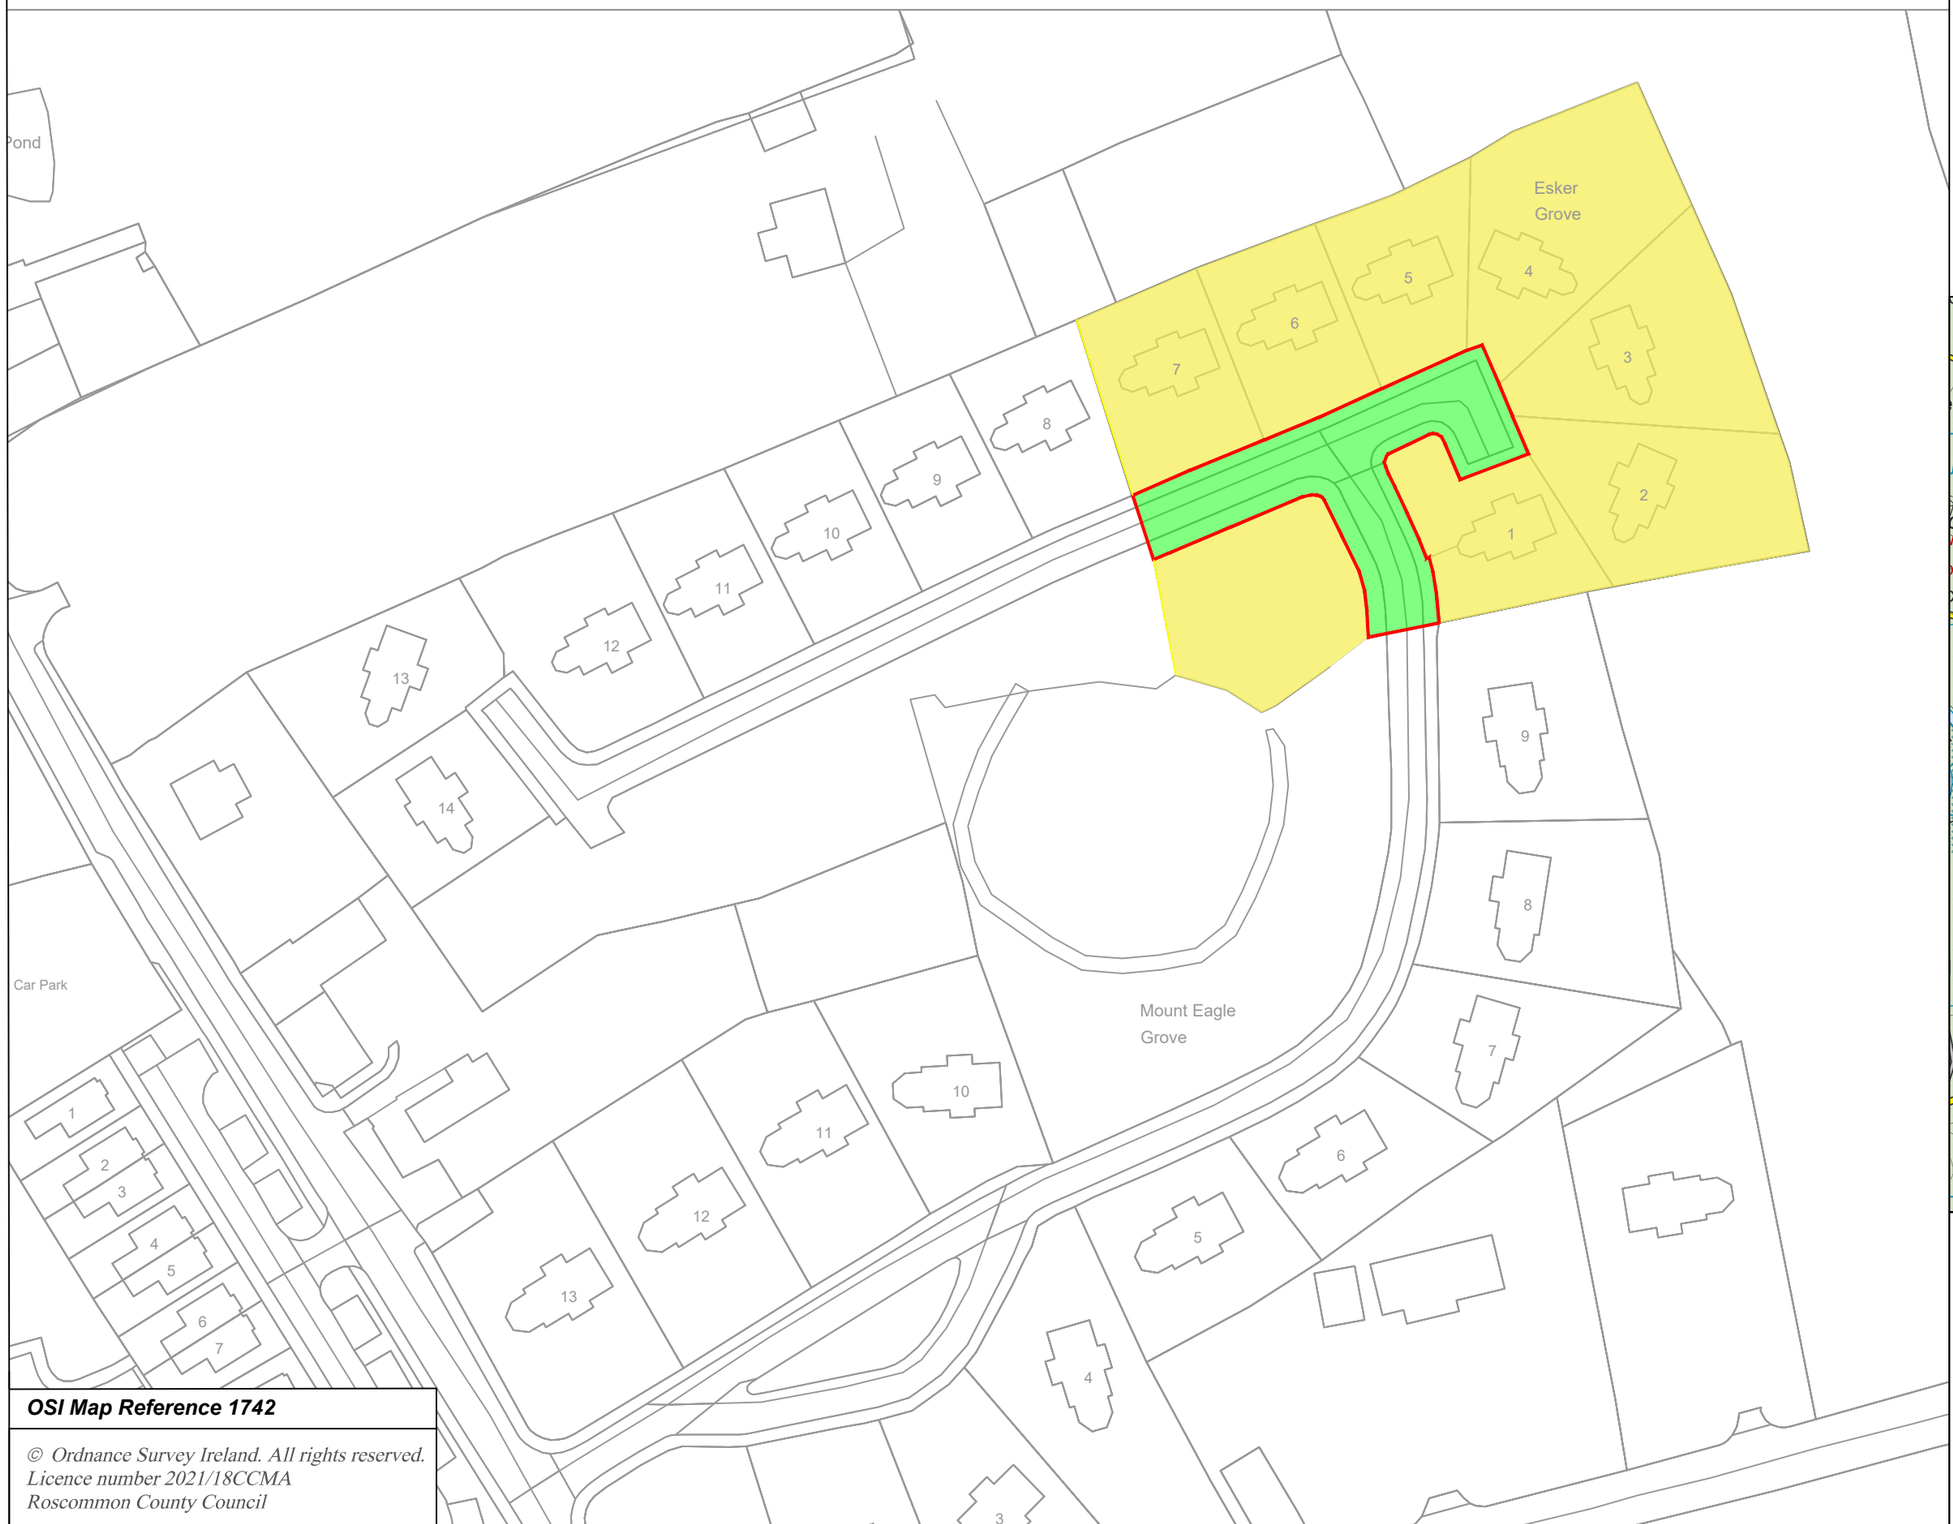

OSI Map Reference 1742

© Ordnance Survey Ireland. All rights reserved.
Licence number 2021/18CCMA
Roscommon County Council

Legend

Outline of areas to be Taken In Charge pursuant to the Planning and Development Acts as amended & Roads Act 1993*

Outline of areas NOT to be Taken In Charge pursuant to the Planning and Development Acts as amended & Roads Act 1993

ROSCOMMON COUNTY COUNCIL
Roads Department,
Áras an Chontae, Roscommon.
Phone 090 66 37100
Head of Roads and Transportation

Notes
*Roscommon County Council shall not be responsible for grass cutting or maintenance of grass verges, incidental ornamental/landscaped areas or shrubberies.

Date	By	Revision

Project: Estate to be Taken In Charge - Esker Grove North, Cootehall			
Title: TIC - Estates			
Scale: 1:1000	Date: August 2025		Drawing No.: TIC -001
Design:	Drawn: D. Carr	Checked:	
Filename:			